Aerial View

BROADVIEW HEIGHTS COMMUNITY RECREATION CENTER

DESIGN DEVELOPMENT BASIS

October 18, 2016

Broadview Heights
Highest of the Heights

BRAUN & STEIDL architects
Akron Columbus

BARKER RINKER SEACAT ARCHITECTURE

ROOF PLAN

Broadview Heights
Highest of the Heights

Community Recreation Center

JUNE 22, 2016

0 40 80

BRAUN & STEIDL architects
Akron Columbus

BARKER RINKER SEACAT ARCHITECTURE

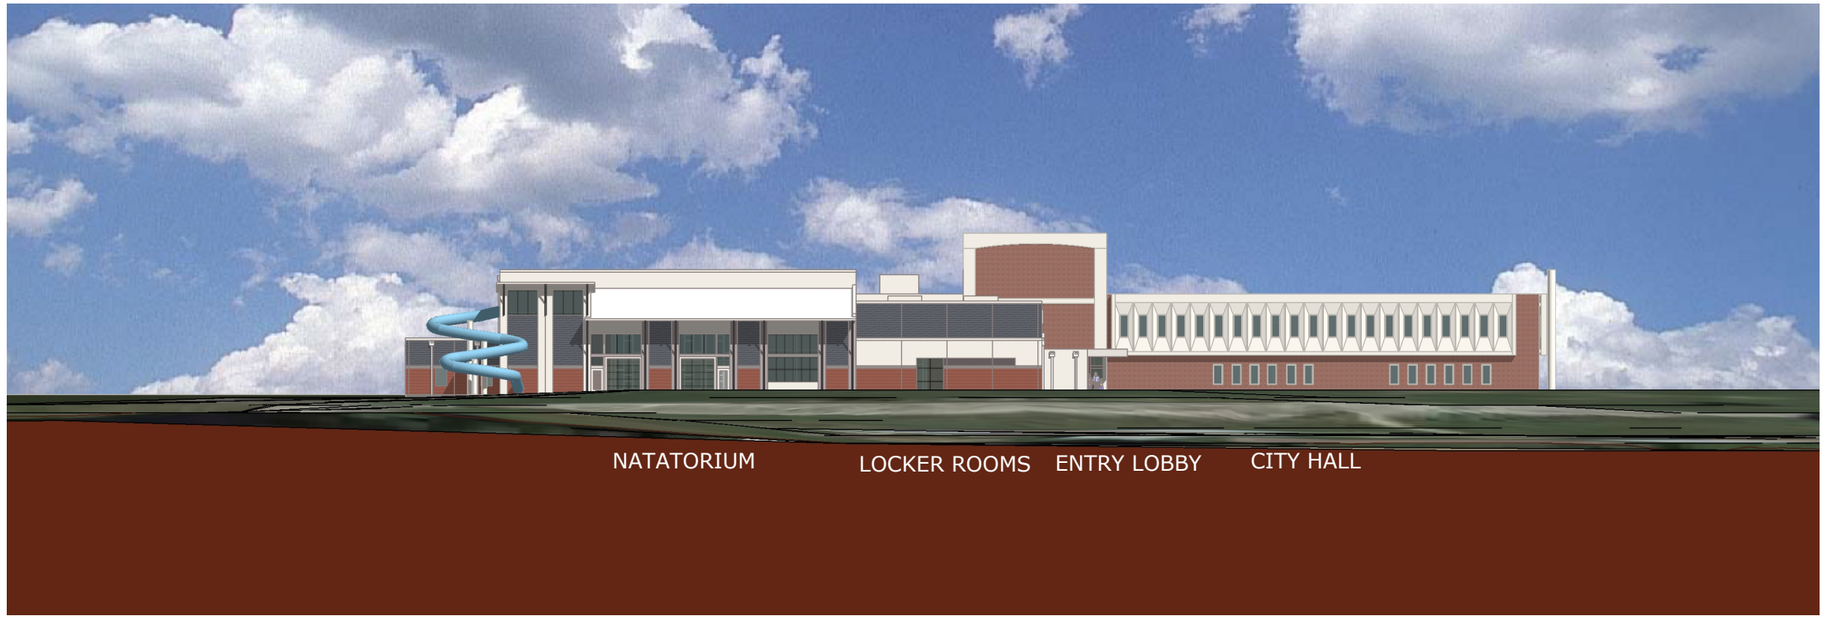

SOUTH ELEVATION

EAST ELEVATION

Broadview Heights
Highest of the Heights

Community Recreation Center

JUNE 22, 2016

0 40 80

BRAUN & STEIDL architects
Akron Columbus

BARKER RINKER SEACAT ARCHITECTURE

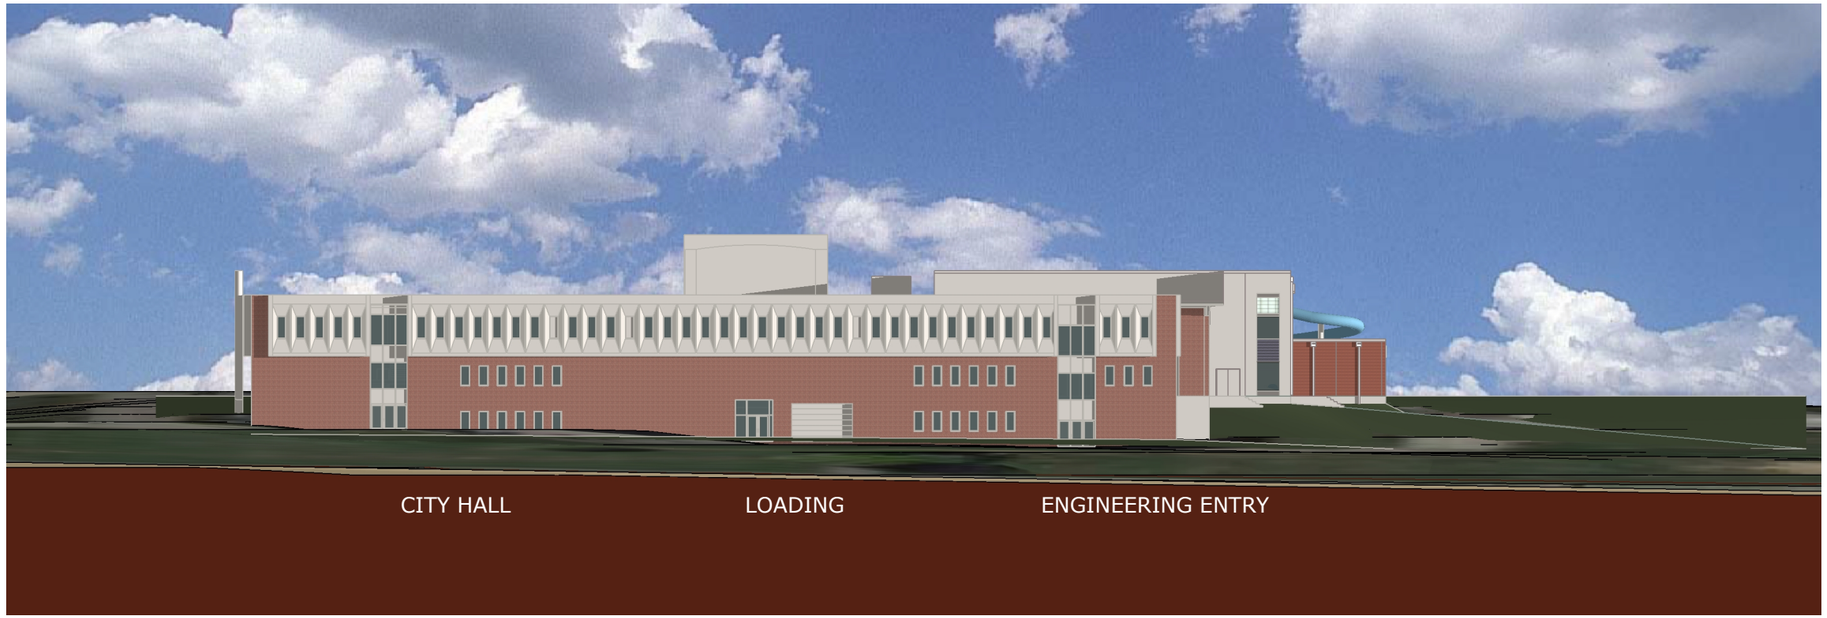

NORTH ELEVATION

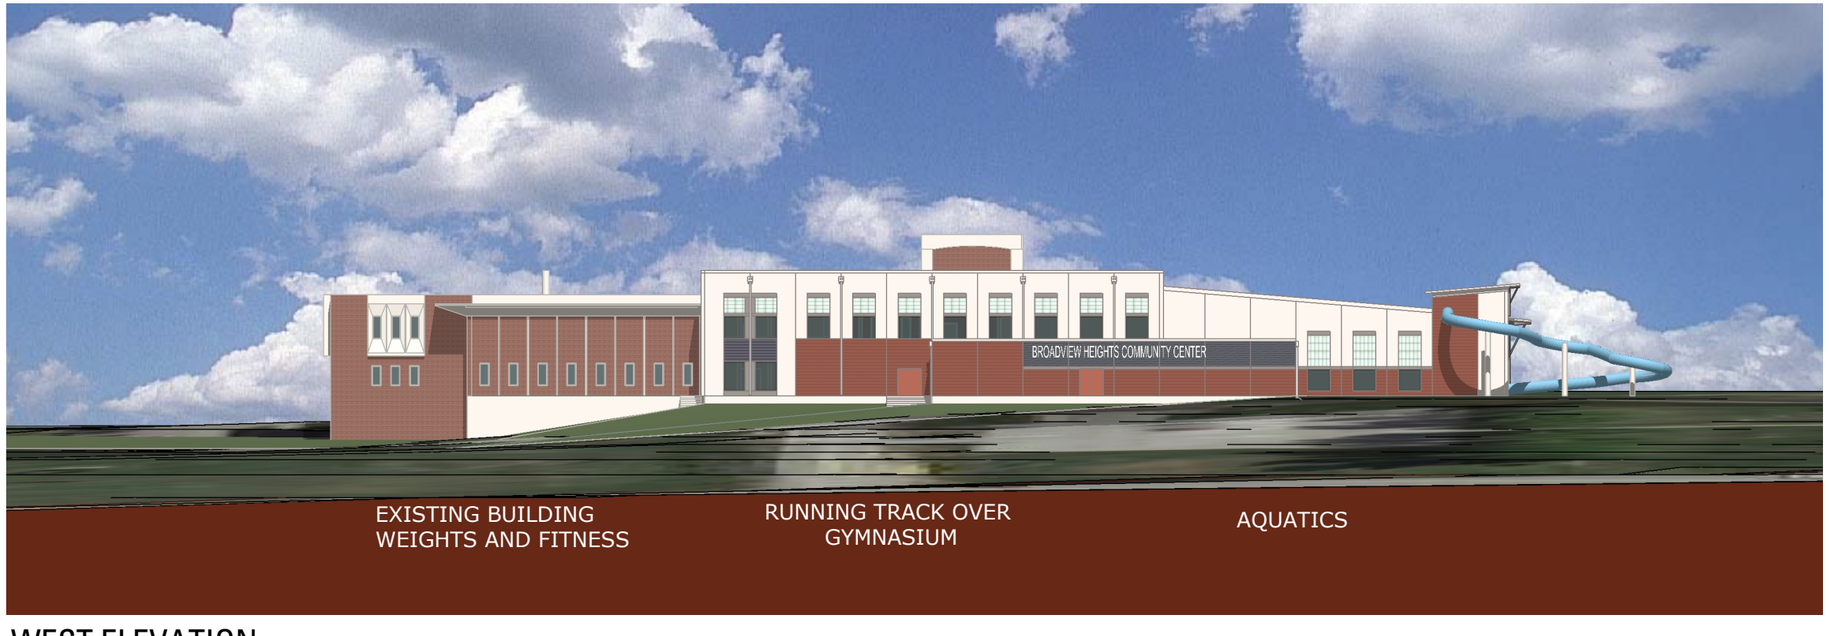

WEST ELEVATION

Broadview Heights
Highest of the Heights

Community Recreation Center

JUNE 22, 2016

0 40 80

BRAUN & STEIDL architects
Akron Columbus

BARKER RINKER SEACAT ARCHITECTURE

WEST VIEW

SOUTHEAST VIEW

ENTRY VIEW

NATATORIUM (SOUTH) VIEW

Broadview Heights
Highest of the Heights

Community Recreation Center

JUNE 22, 2016

BRAUN & STEIDL architects
Akron Columbus

BARKER RINKER SEACAT ARCHITECTURE

WEST VIEW

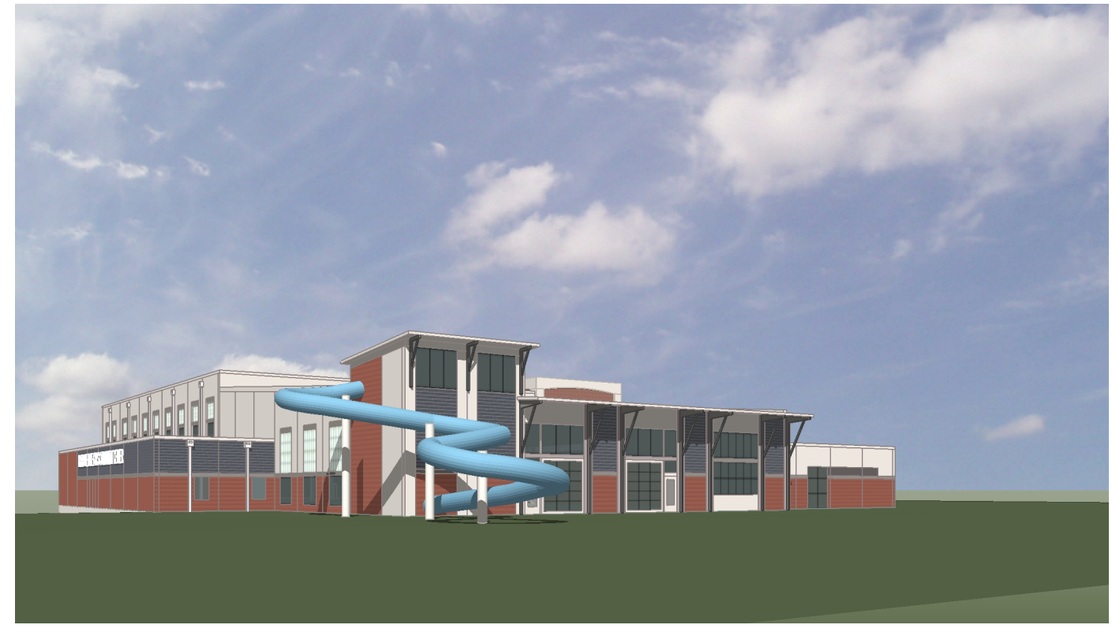

SOUTHWEST VIEW

AERIAL VIEW

AERIAL VIEW

Broadview Heights
Highest of the Heights

Community Recreation Center

JUNE 22, 2016

BRAUN & STEIDL architects
Akron Columbus

BARKER RINKER SEACAT ARCHITECTURE

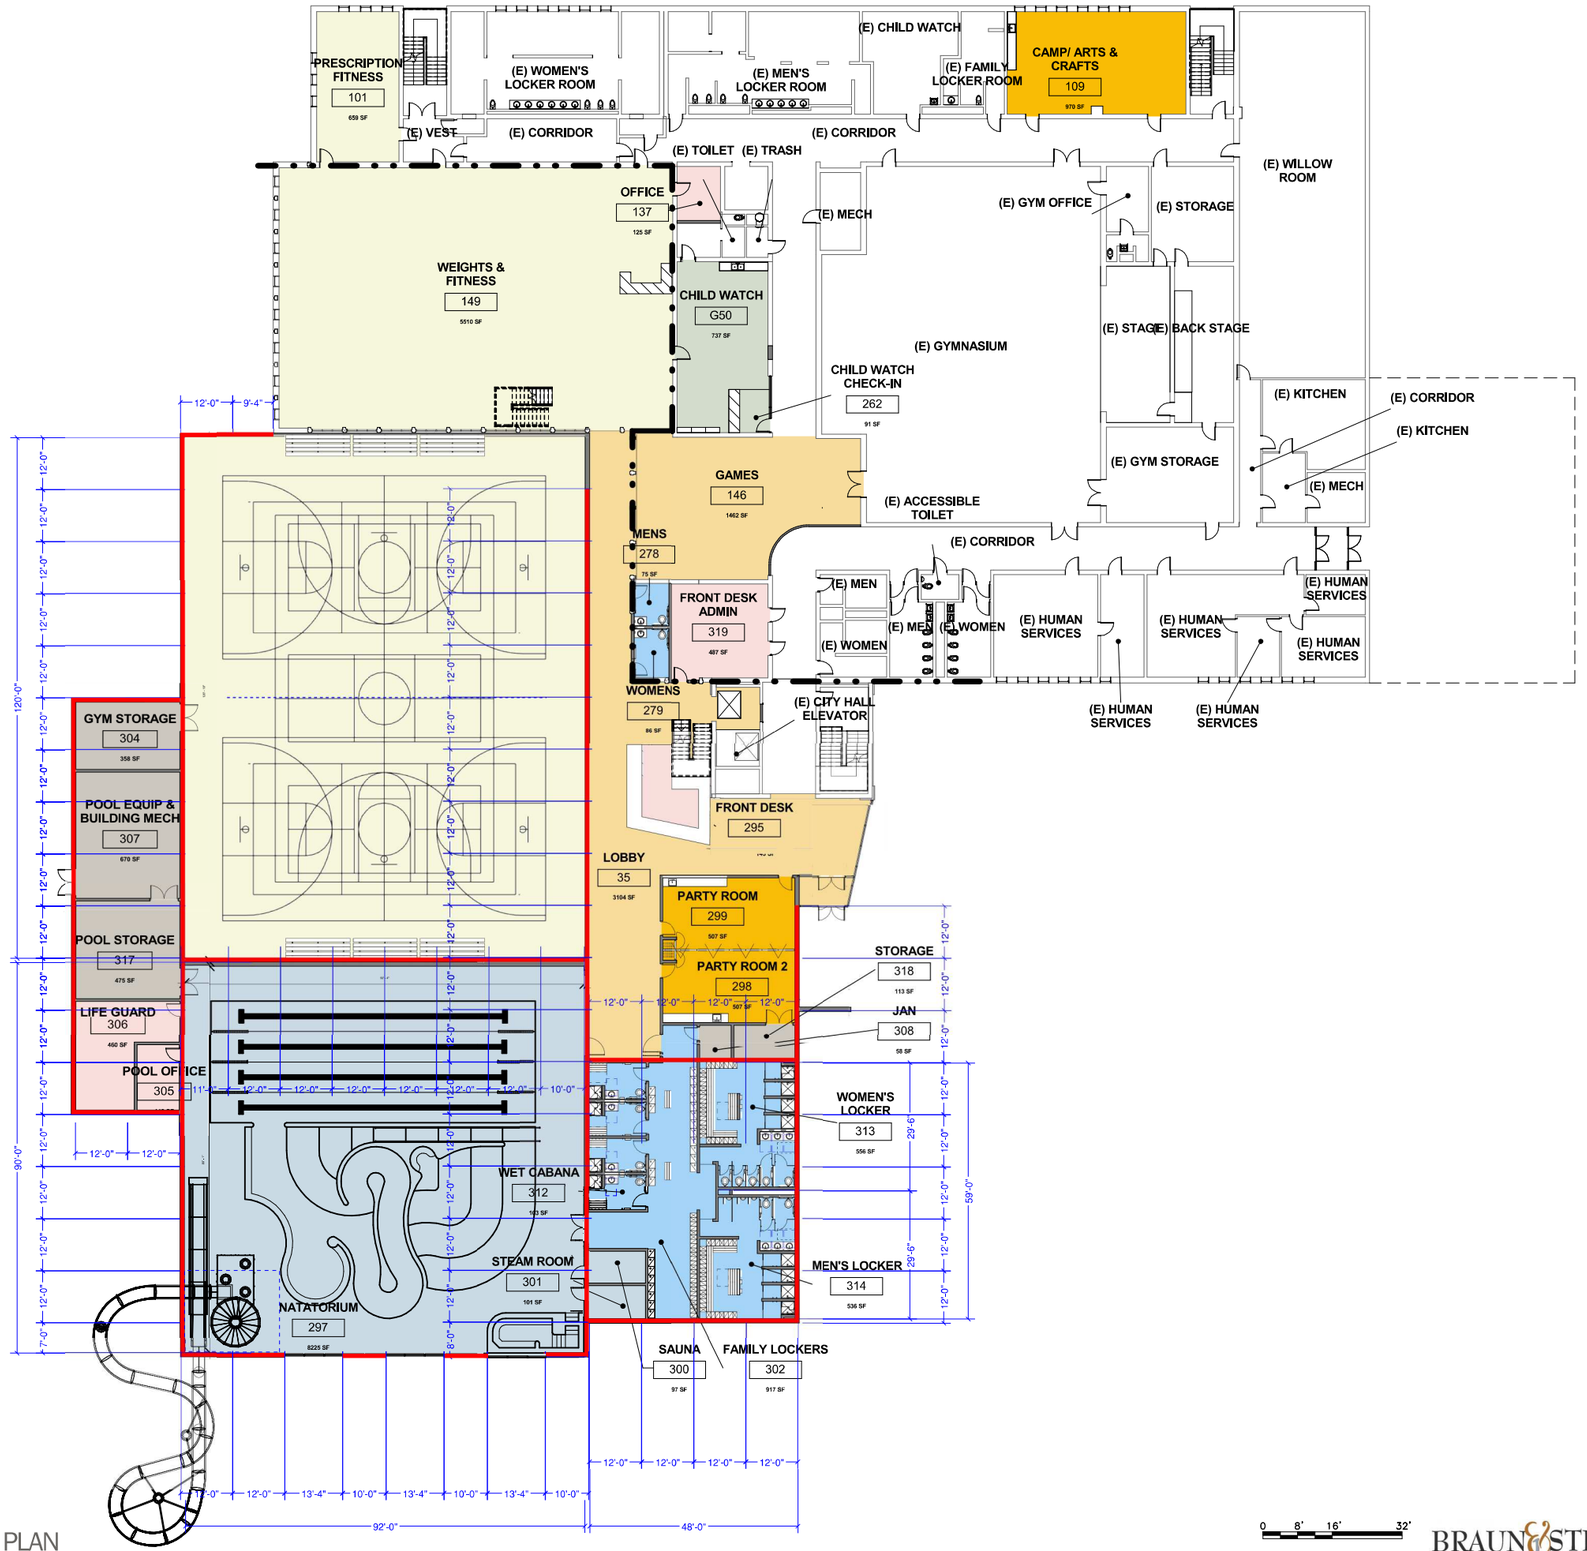

KEY LEGEND

2 HR RATED WALL

Room Legend

- Aquatics
- Athletic Spaces
- Circulation and/or Public
- Community
- General Purpose
- Lockers & Restrooms
- Non-Public/Support
- Office

0 8' 16' 32'

Broadview Heights — Highest of the Heights

FIRST FLOOR PLAN

CITY OF BROADVIEW HEIGHTS RECREATION & COMMUNITY CENTER

BRAUN & STEIDL architects — Akron, Columbus

BARKER RINKER SEACAT ARCHITECTURE

A-2

© Barker Rinker Seacat Architecture

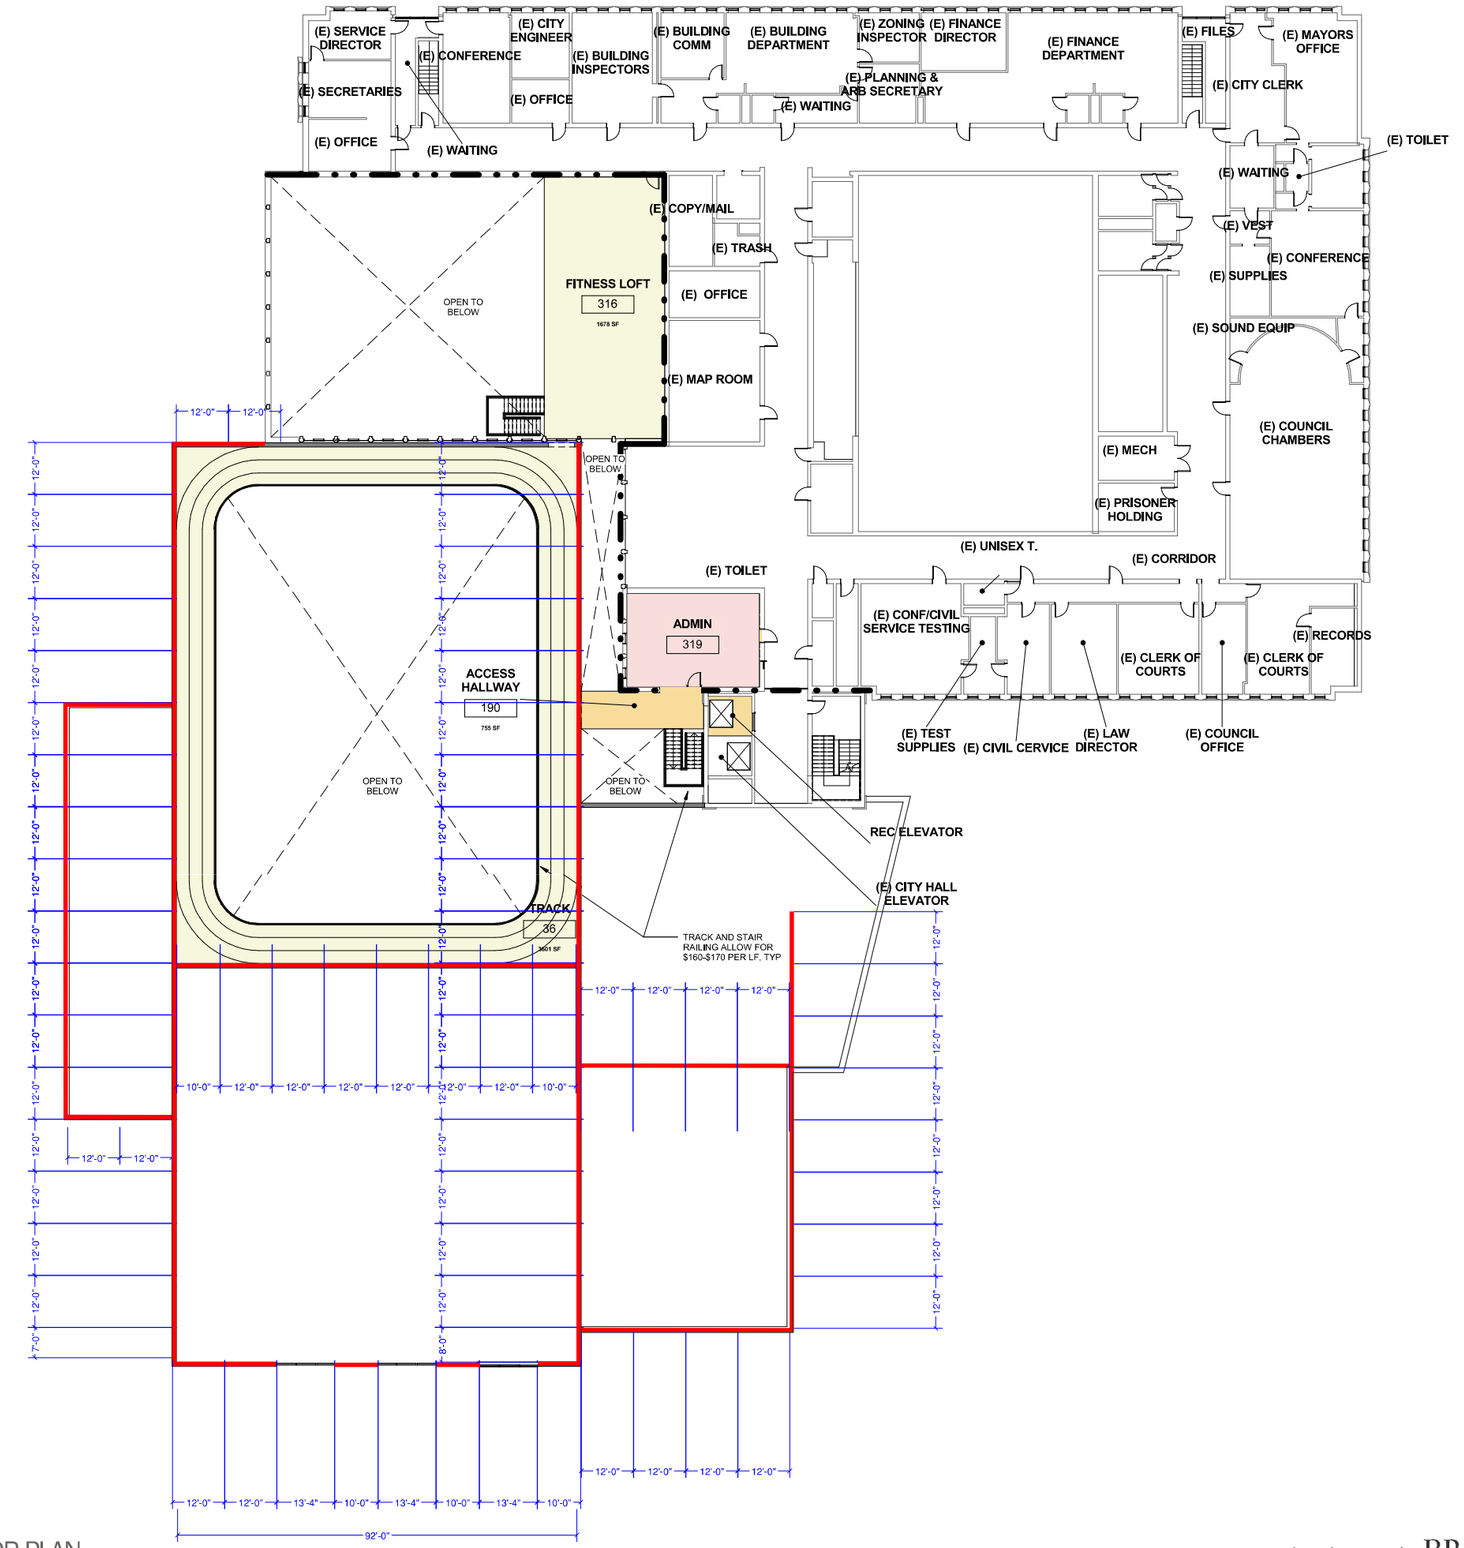

KEY LEGEND

2 HR RATED WALL

Room Legend

- Athletic Spaces
- Circulation and/or Public

0 8' 16' 32'

SECOND FLOOR PLAN

CITY OF BROADVIEW HEIGHTS RECREATION & COMMUNITY CENTER

Broadview Heights — Highest of the Heights

BRAUN & STEIDL architects — Akron, Columbus

BARKER RINKER SEACAT ARCHITECTURE

A-3

© Barker Rinker Seacat Architecture